



FED. ROAD DIST. No.	STATE	FED. AID 90J. NO.	
9	N. H.		

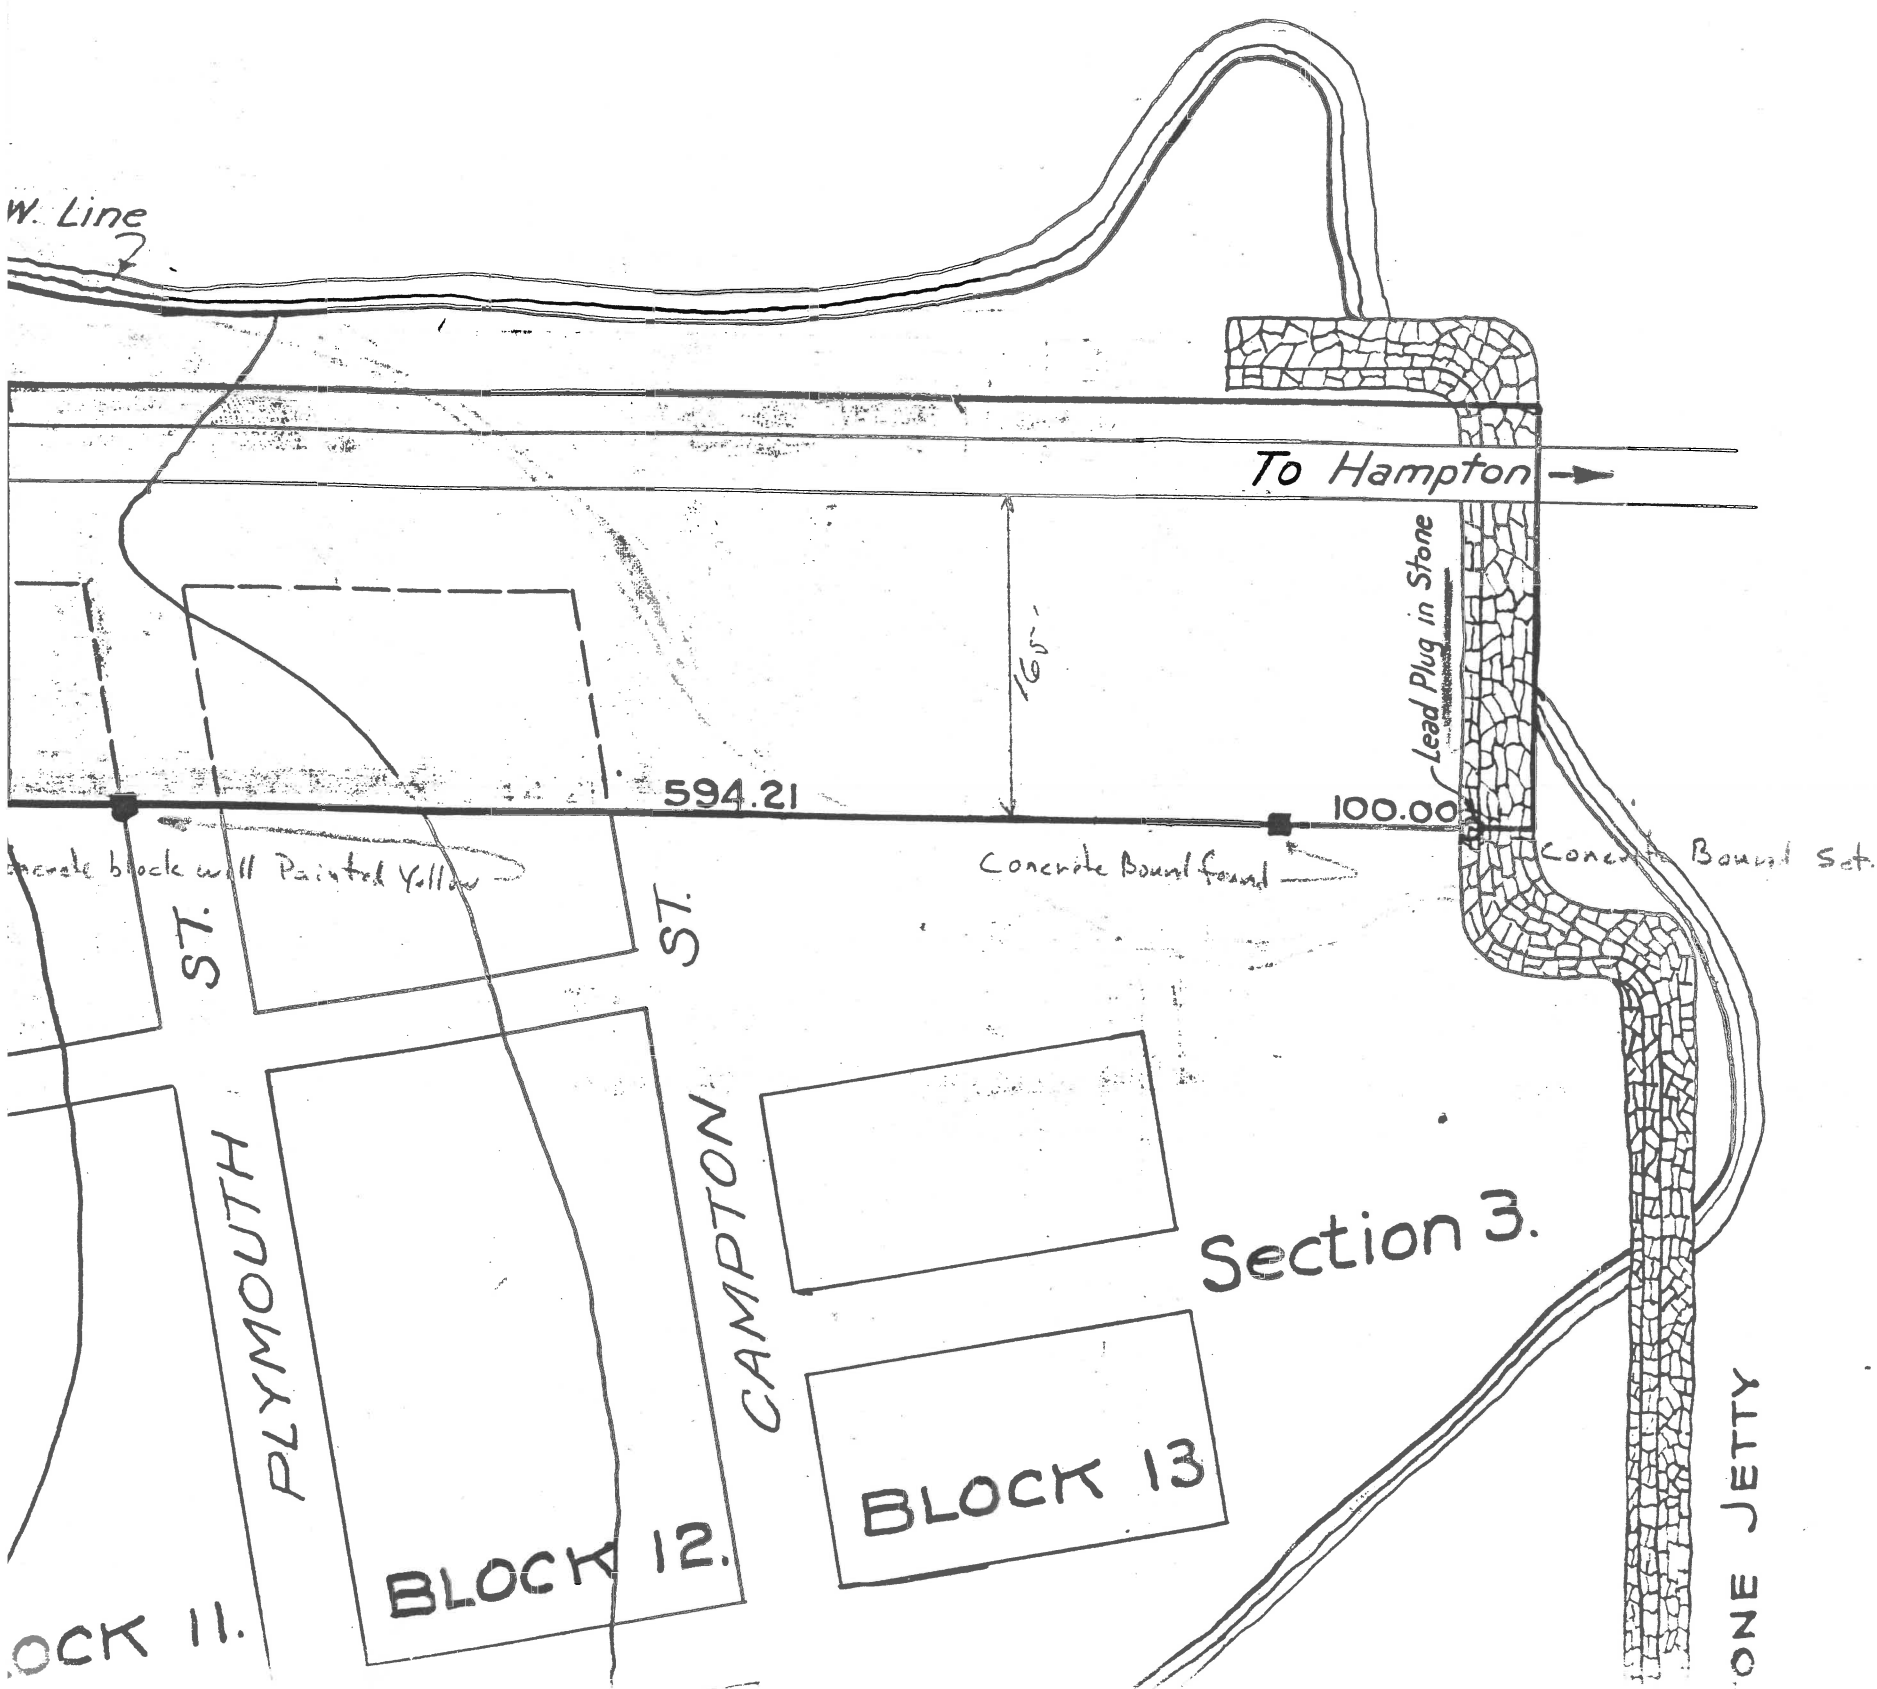


$$\frac{20}{11700} = \frac{x}{100}$$

$$0.17$$

N RIVER

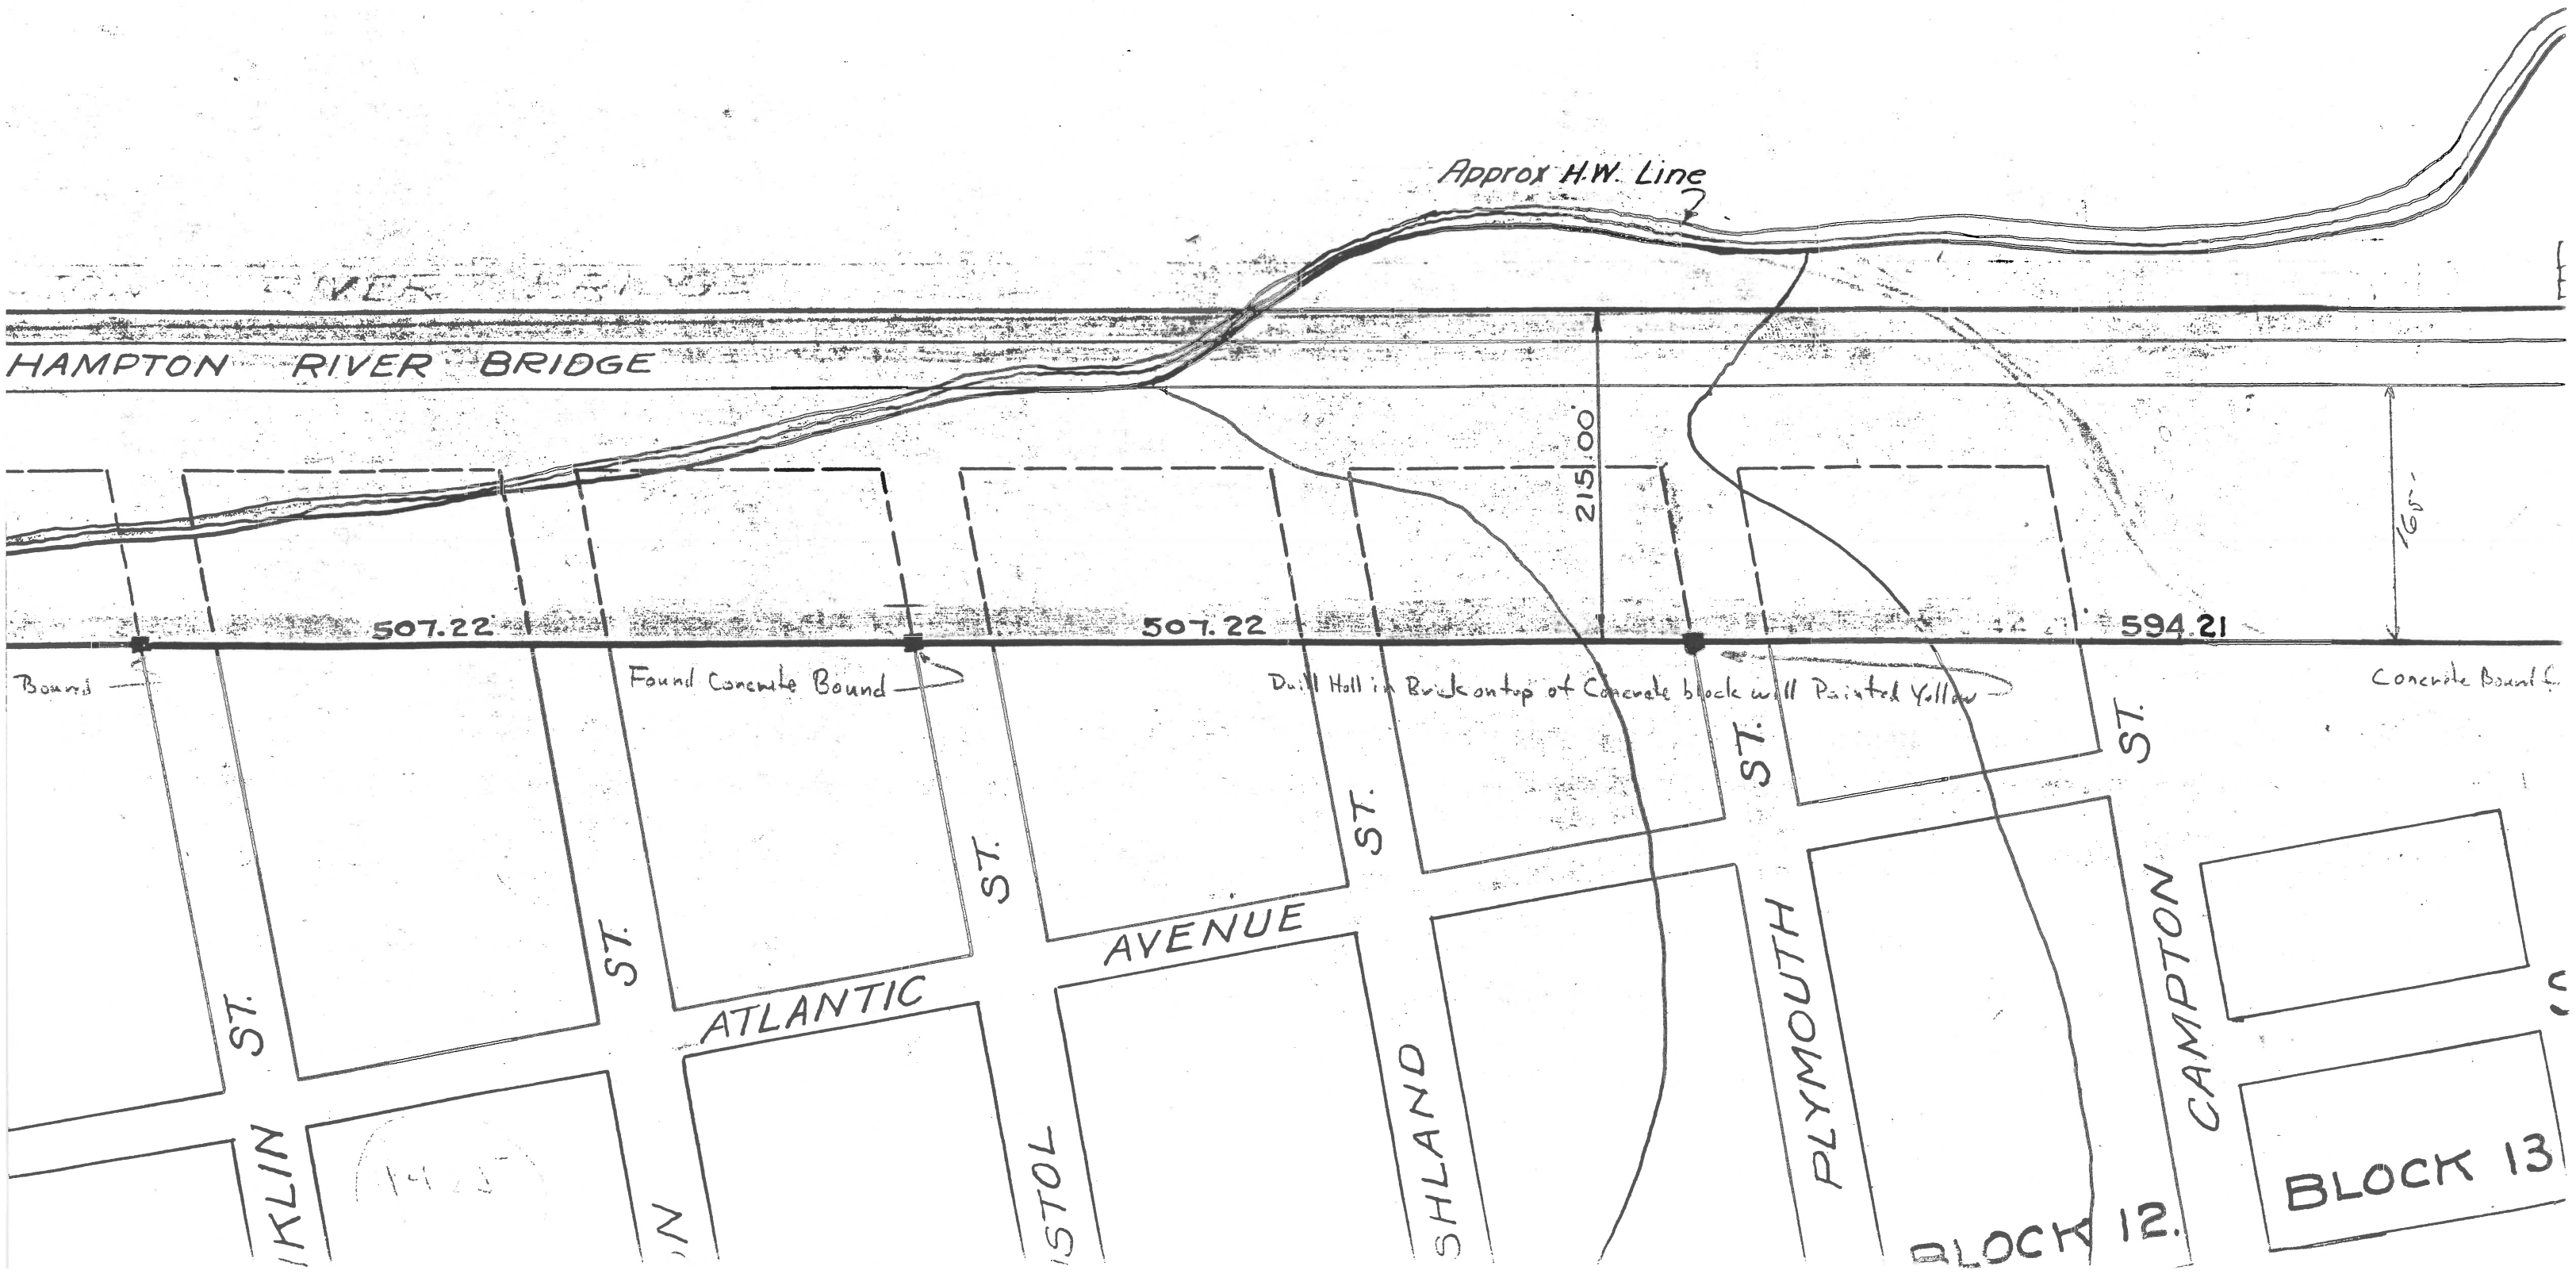

N 24° 34' E 173.67

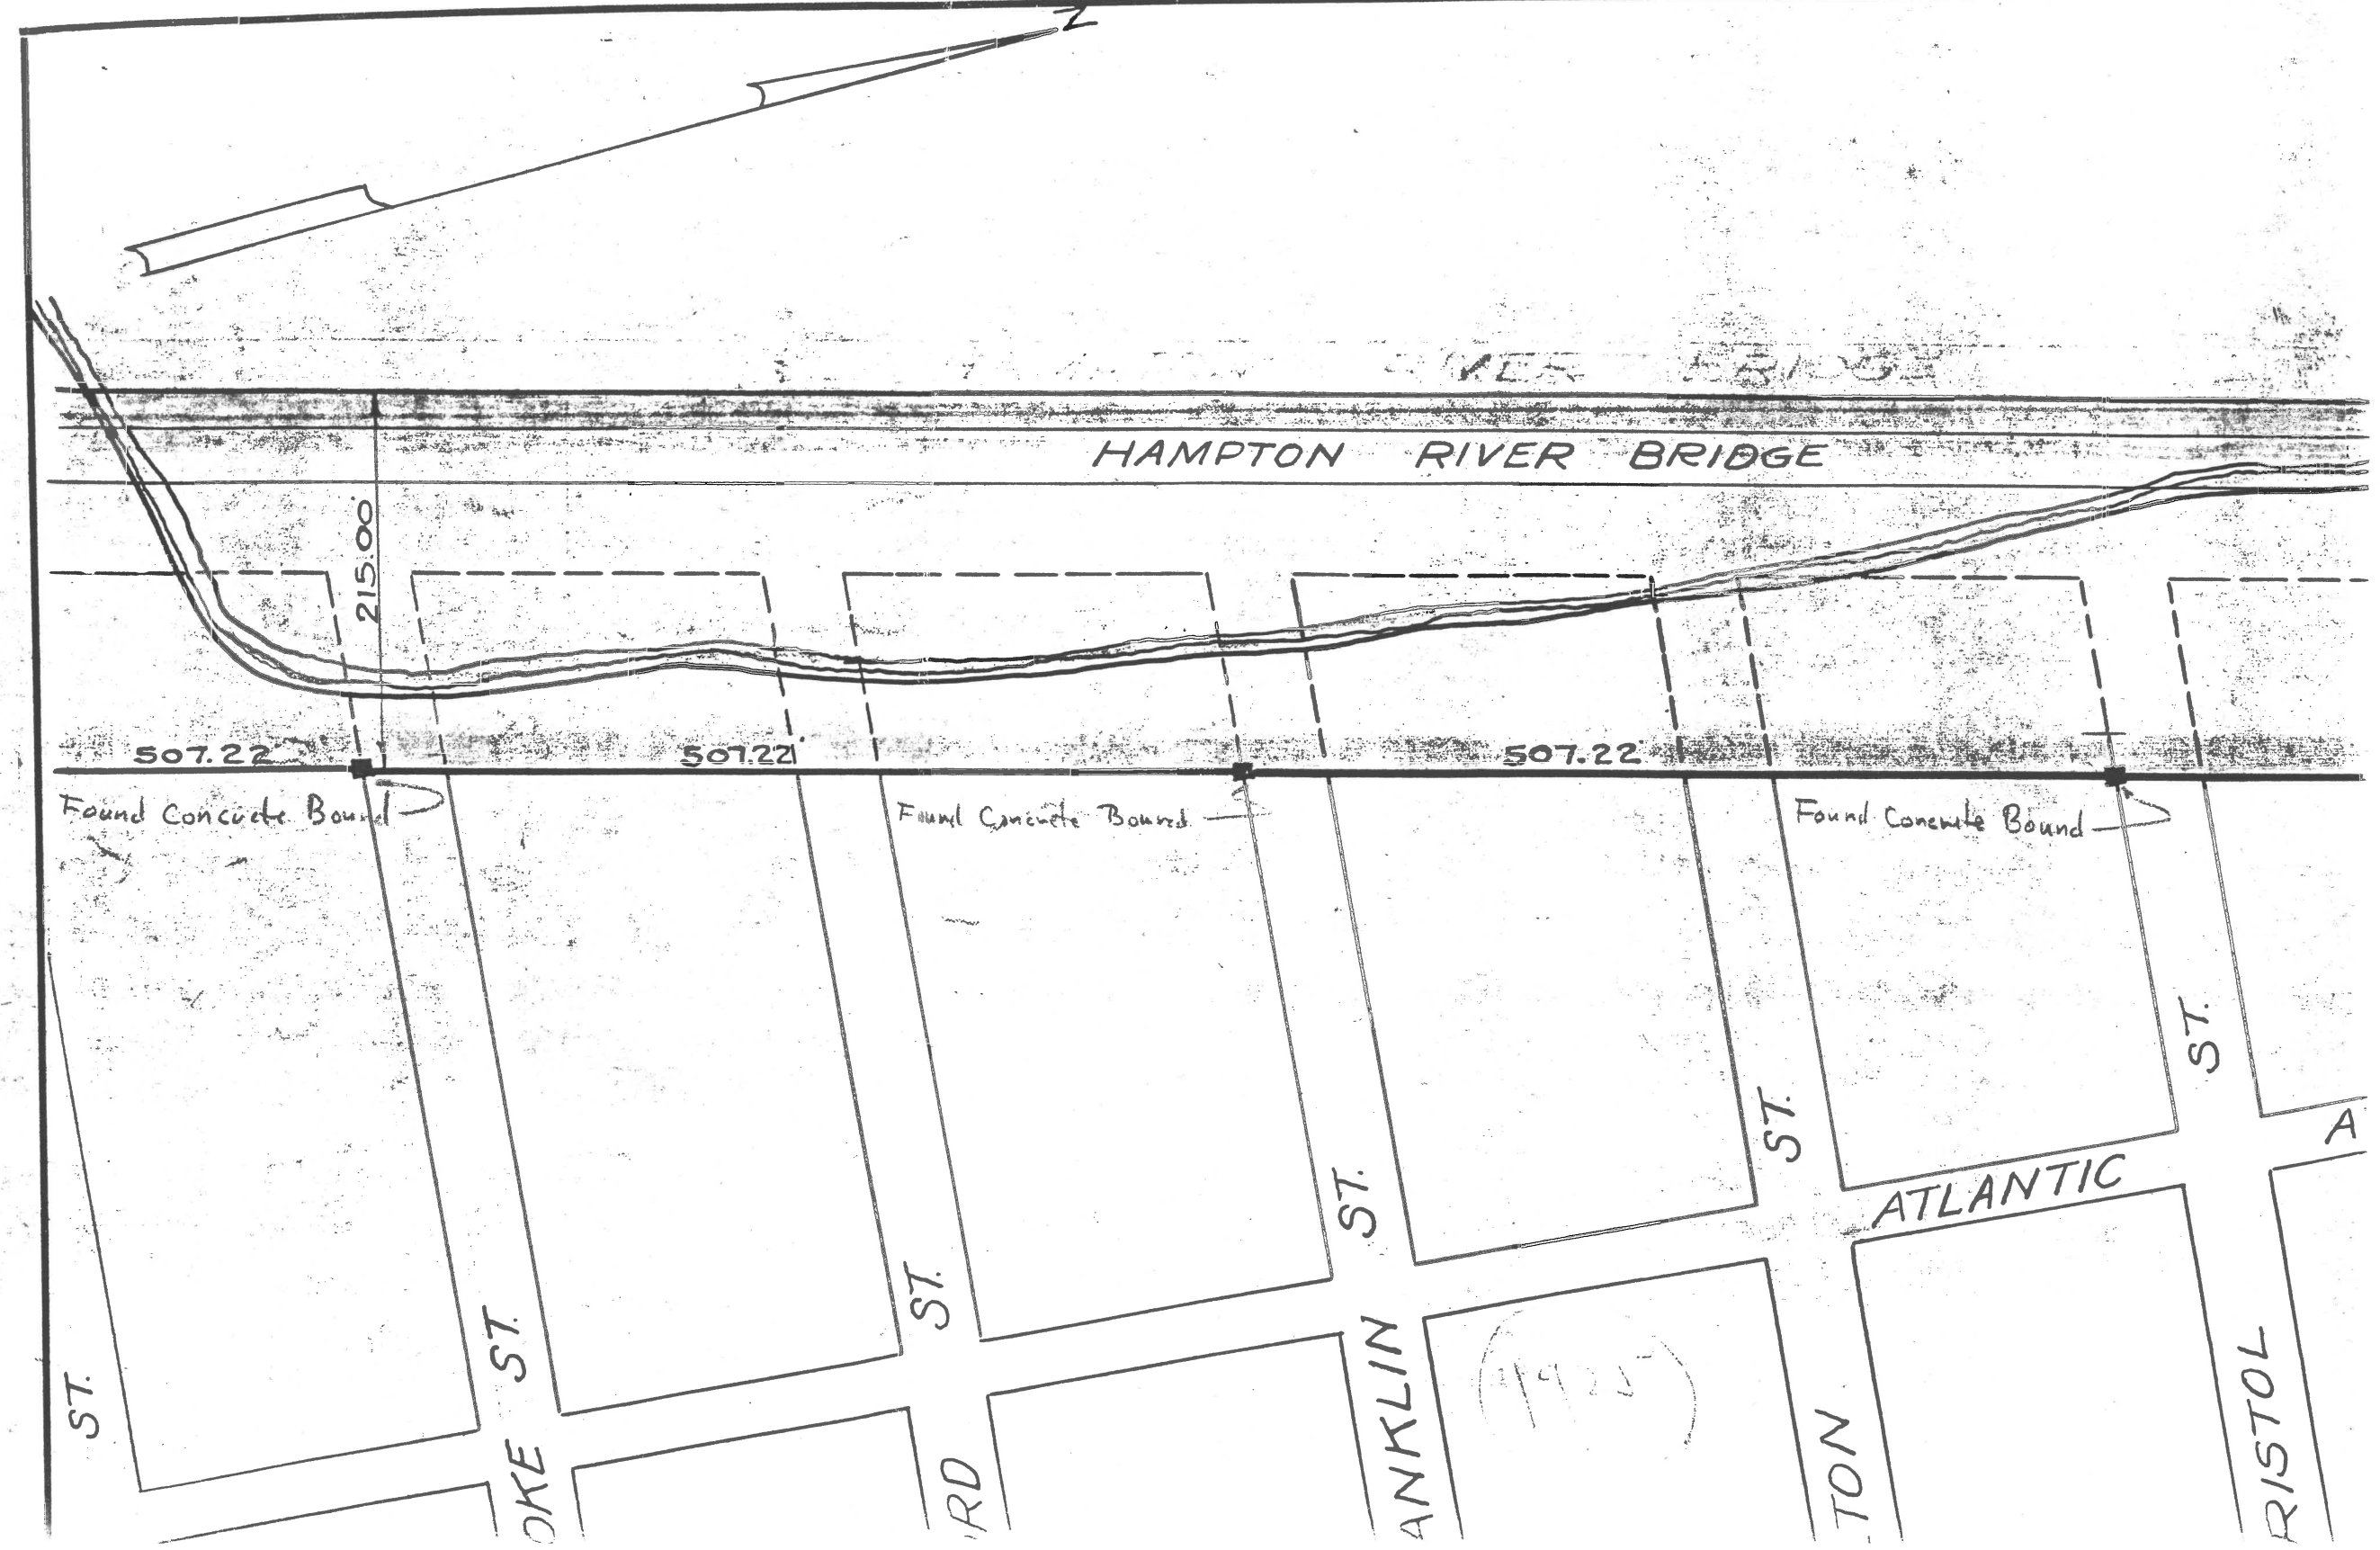

Section 1.

BLOCK 8.

$R = 1900.00$
 $L = 657.01$

Section 3.

Found Concrete Bound

Curve not tangent.

391.68

687.51

BLOCK 15.

BLOCK 14.

RIVER ST.

2.86

Steel Rail set in concrete

$169^{\circ} - 54' - 00''$

HAMPTON RIVER BRIDGE

215.00

507.22

Found Concrete Bound

250.50

$R = 1800.00$
 $L = 760.57$ Set

251.19

Found Concrete Bound

18.96

234.64

Set

253.61

Found Concrete Bound

$\Delta = 24^{\circ} - 12' - 35''$

TYNSBORO ST.

BLOCK 7.

NASHUA ST.

BLOCK 1.

HUDSON ST.

BLOCK 2.

MANCHESTER ST.

BLOCK 3.

HOOKESETT ST.


BLOCK 4.


SUNCOOK ST.

BLOCK 5.

ATLANTIC AVENUE

REVISIONS AFTER PROPOSAL			
	Date	Station	From or to
Orig.			
Rev.			
Orig.			
Rev.			
Orig.			
Rev.			
Orig.			
Rev.			

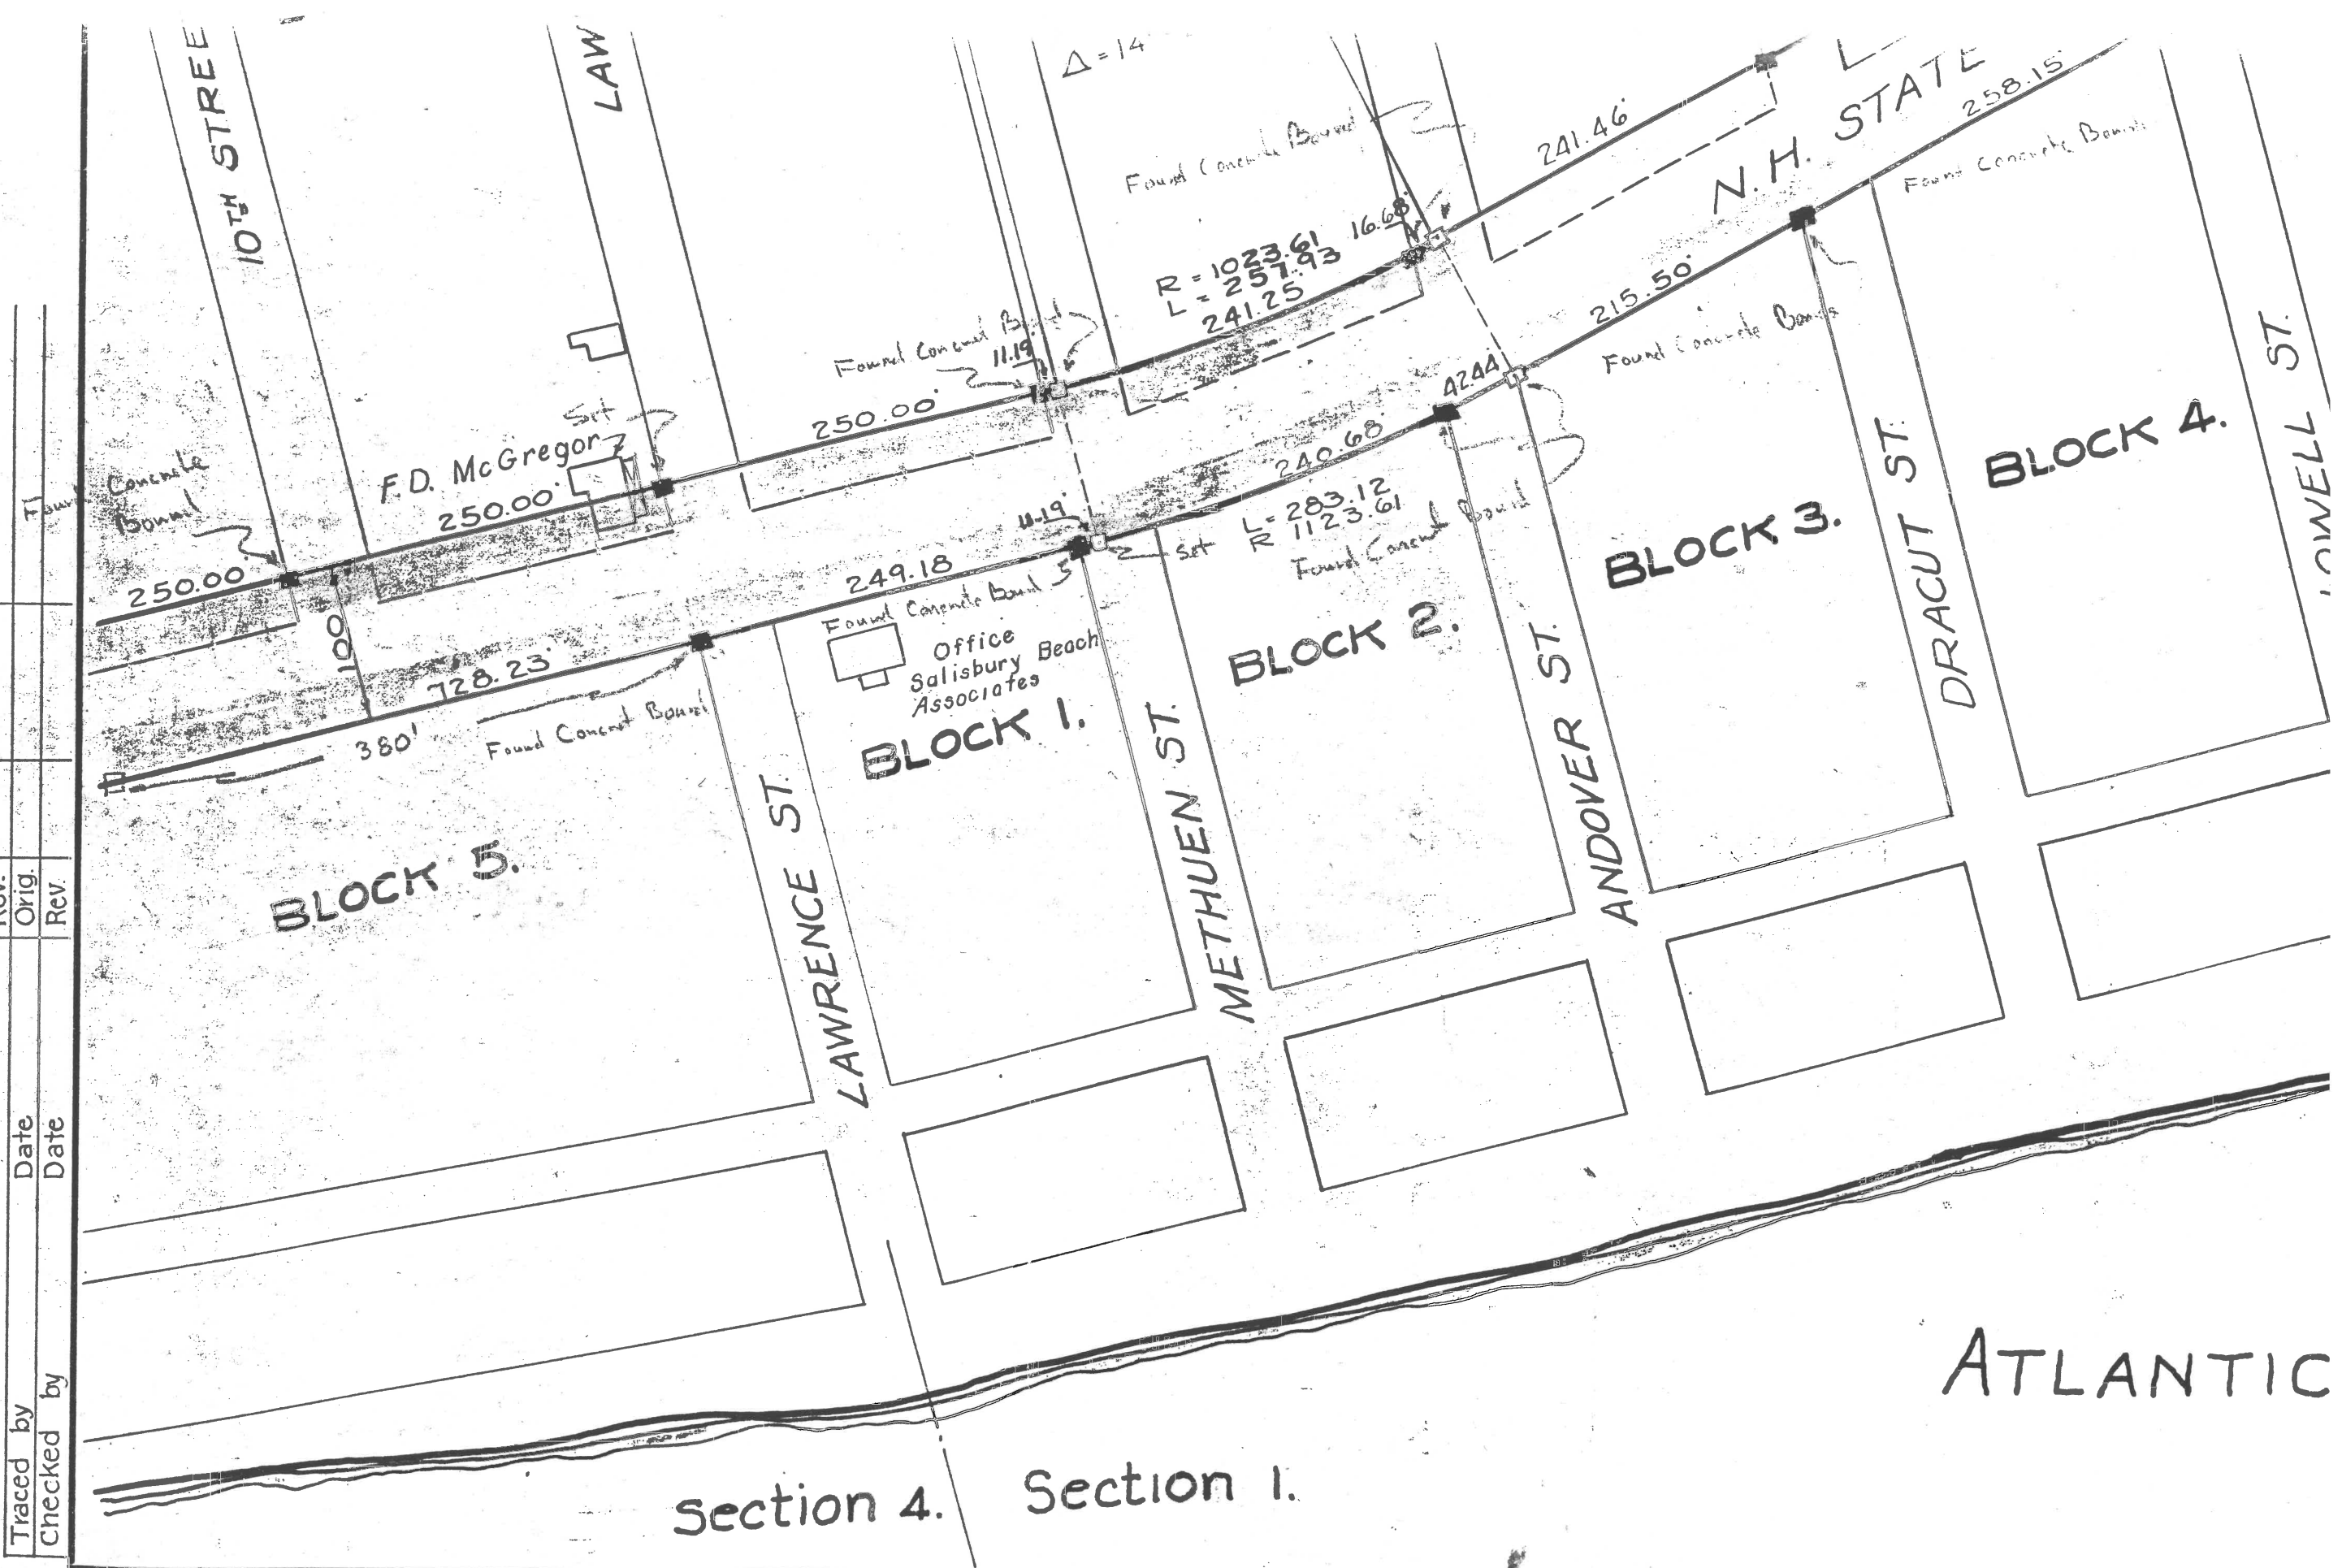


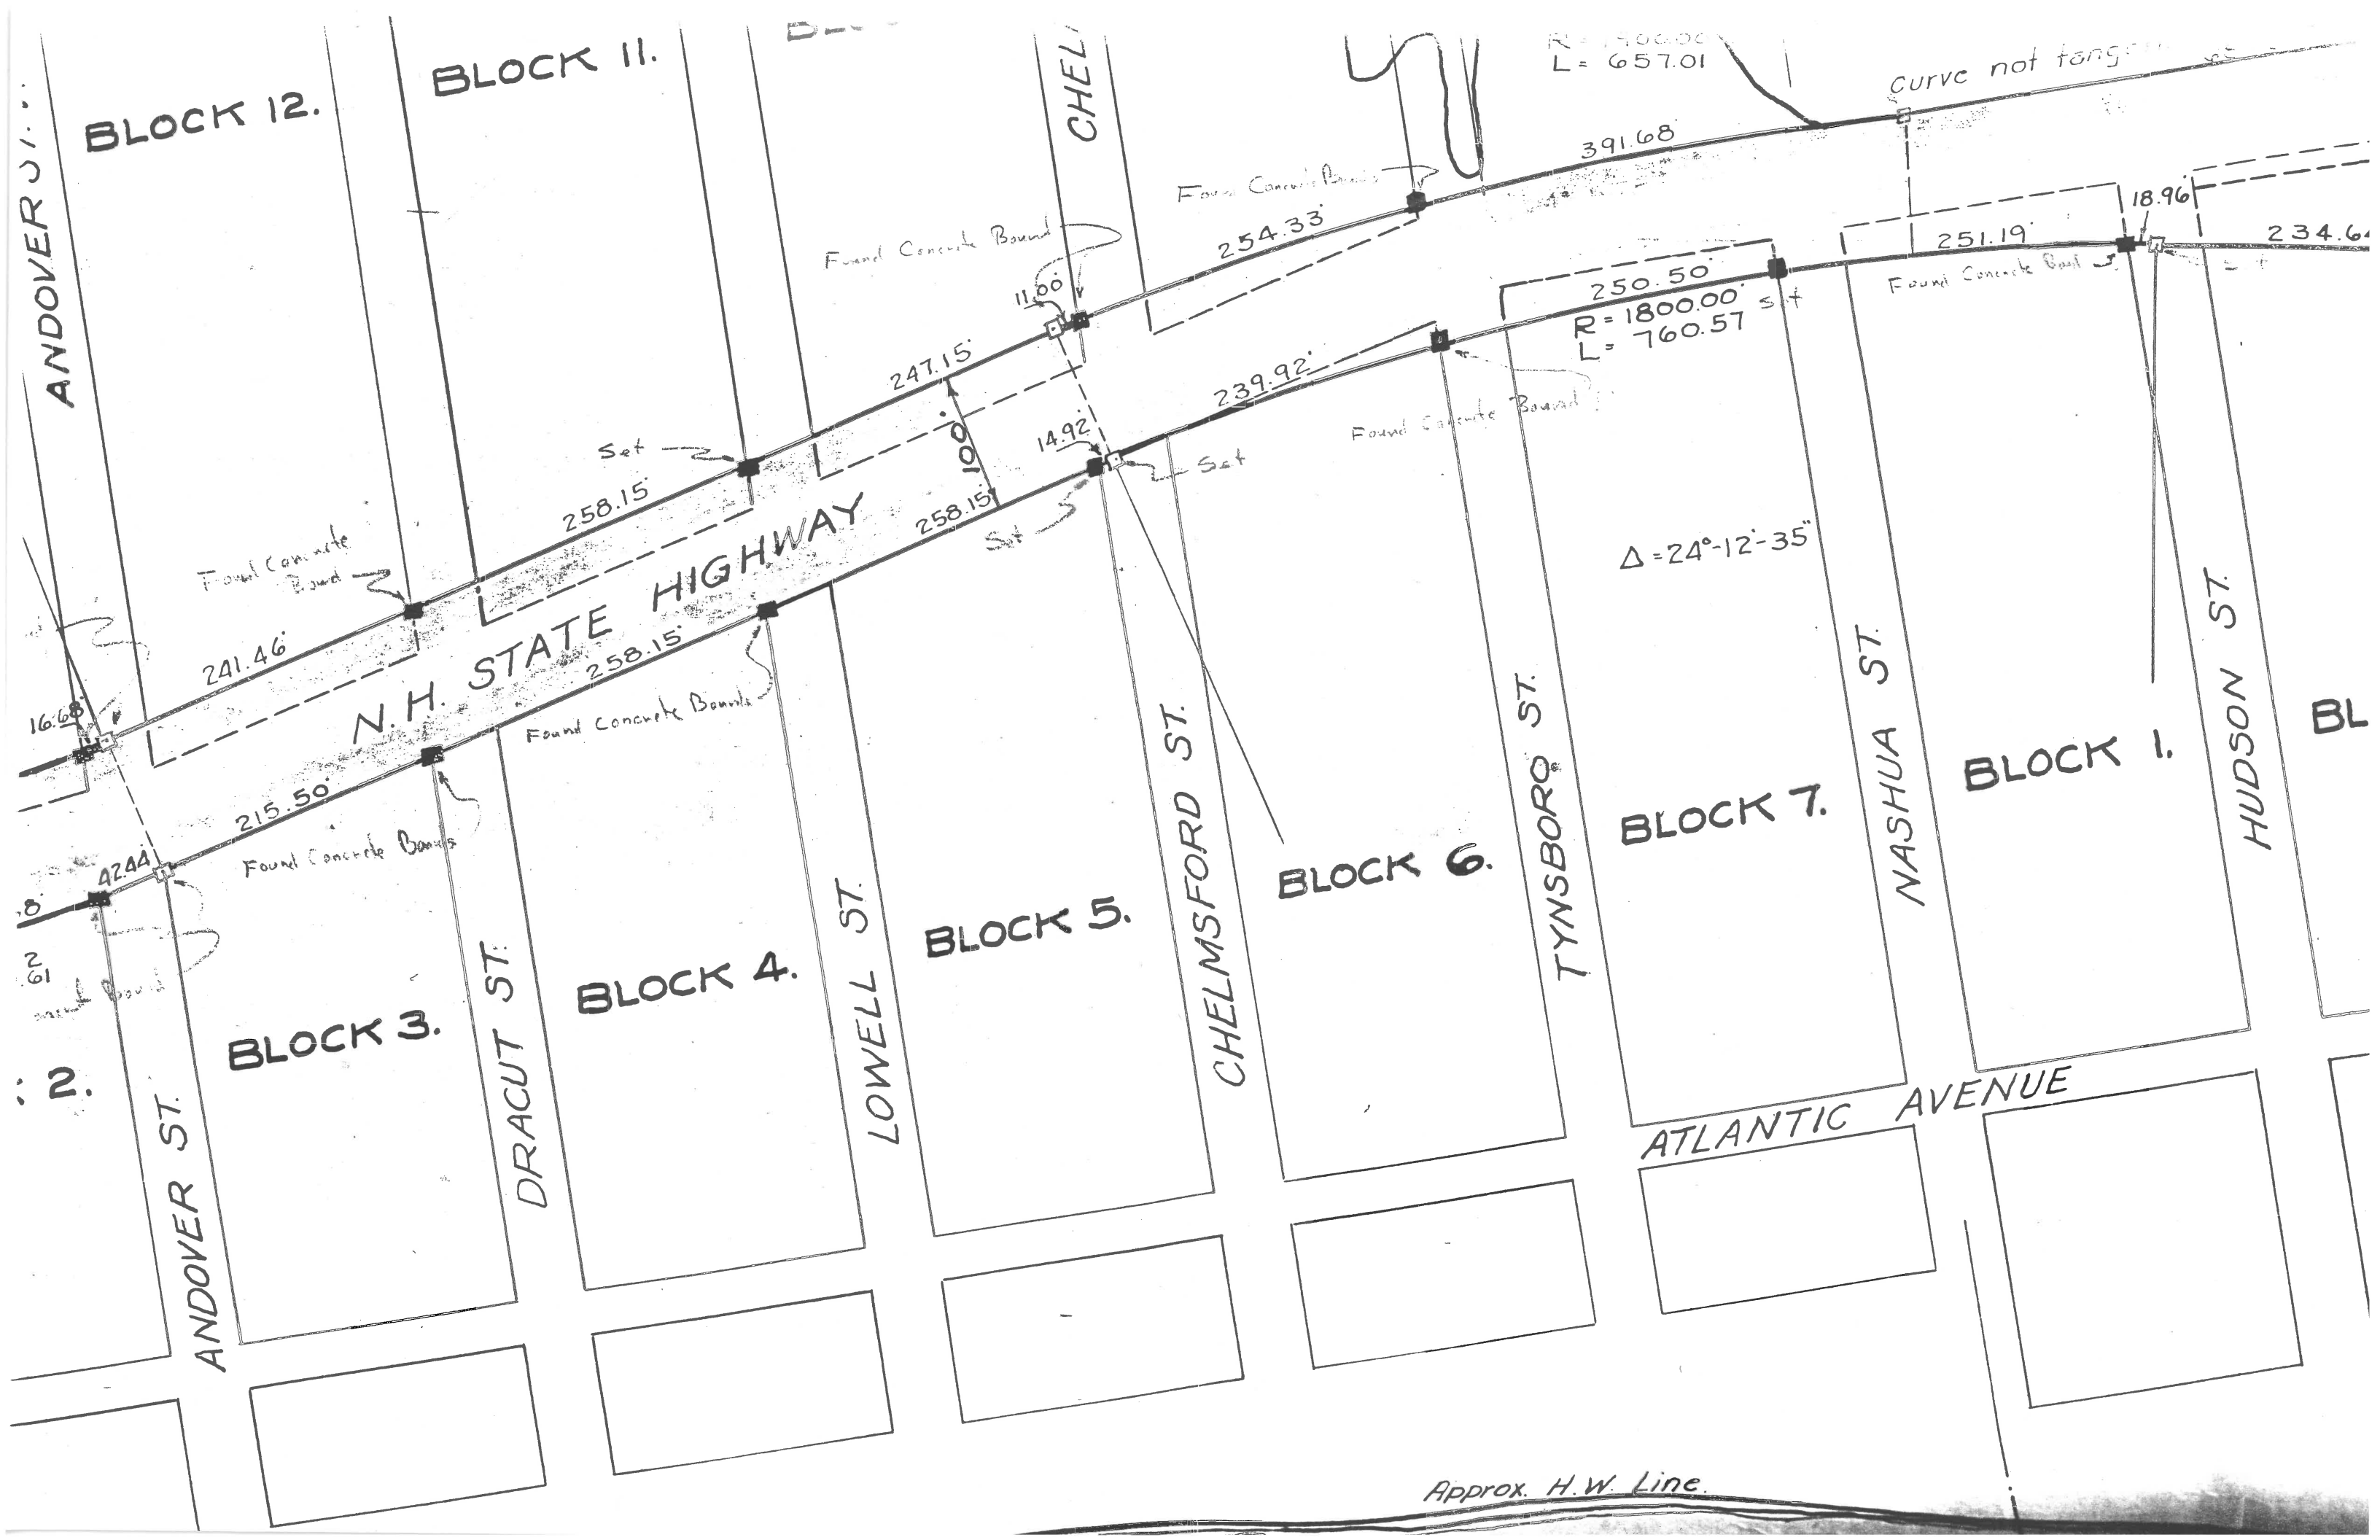


REVISIONS AFTER PROPOSAL

Date	Station	From or to
Orig.		
Rev.		
Orig.		
Rev.		
Orig.		
Rev.		
Orig.		
Rev.		

Traced by _____ Date _____
 Checked by _____ Date _____




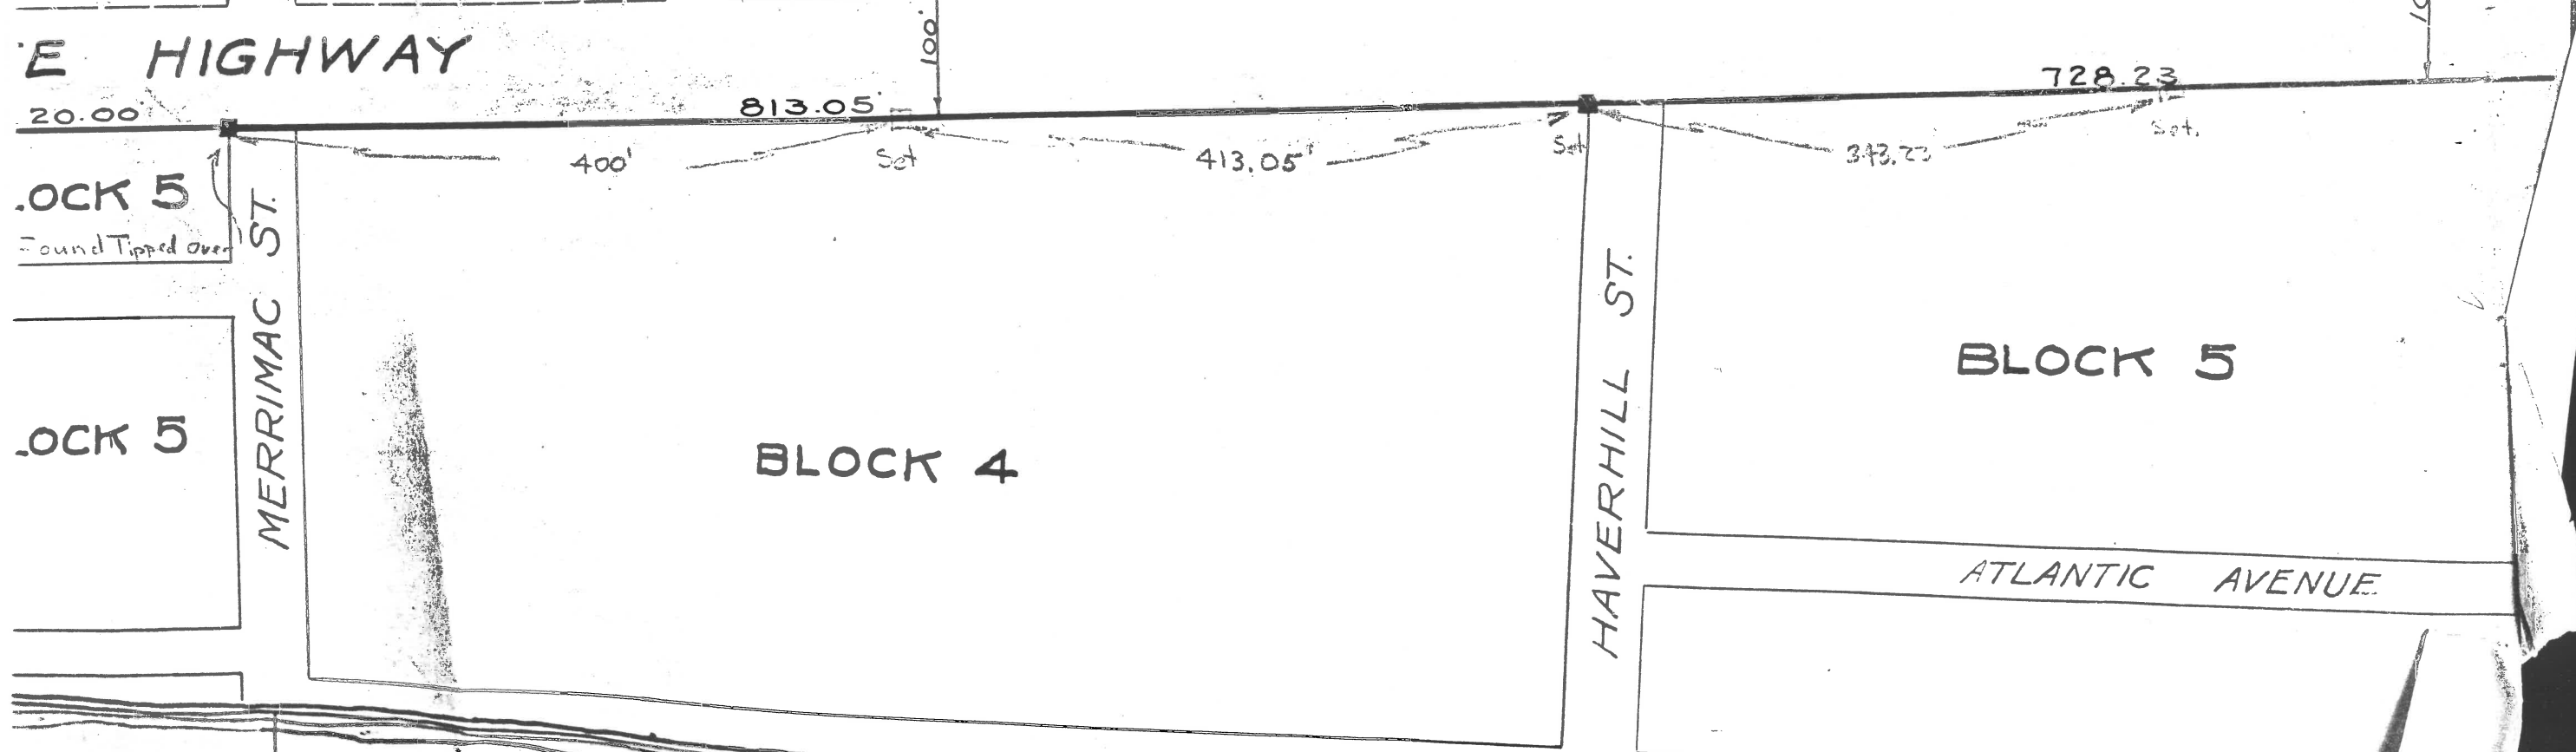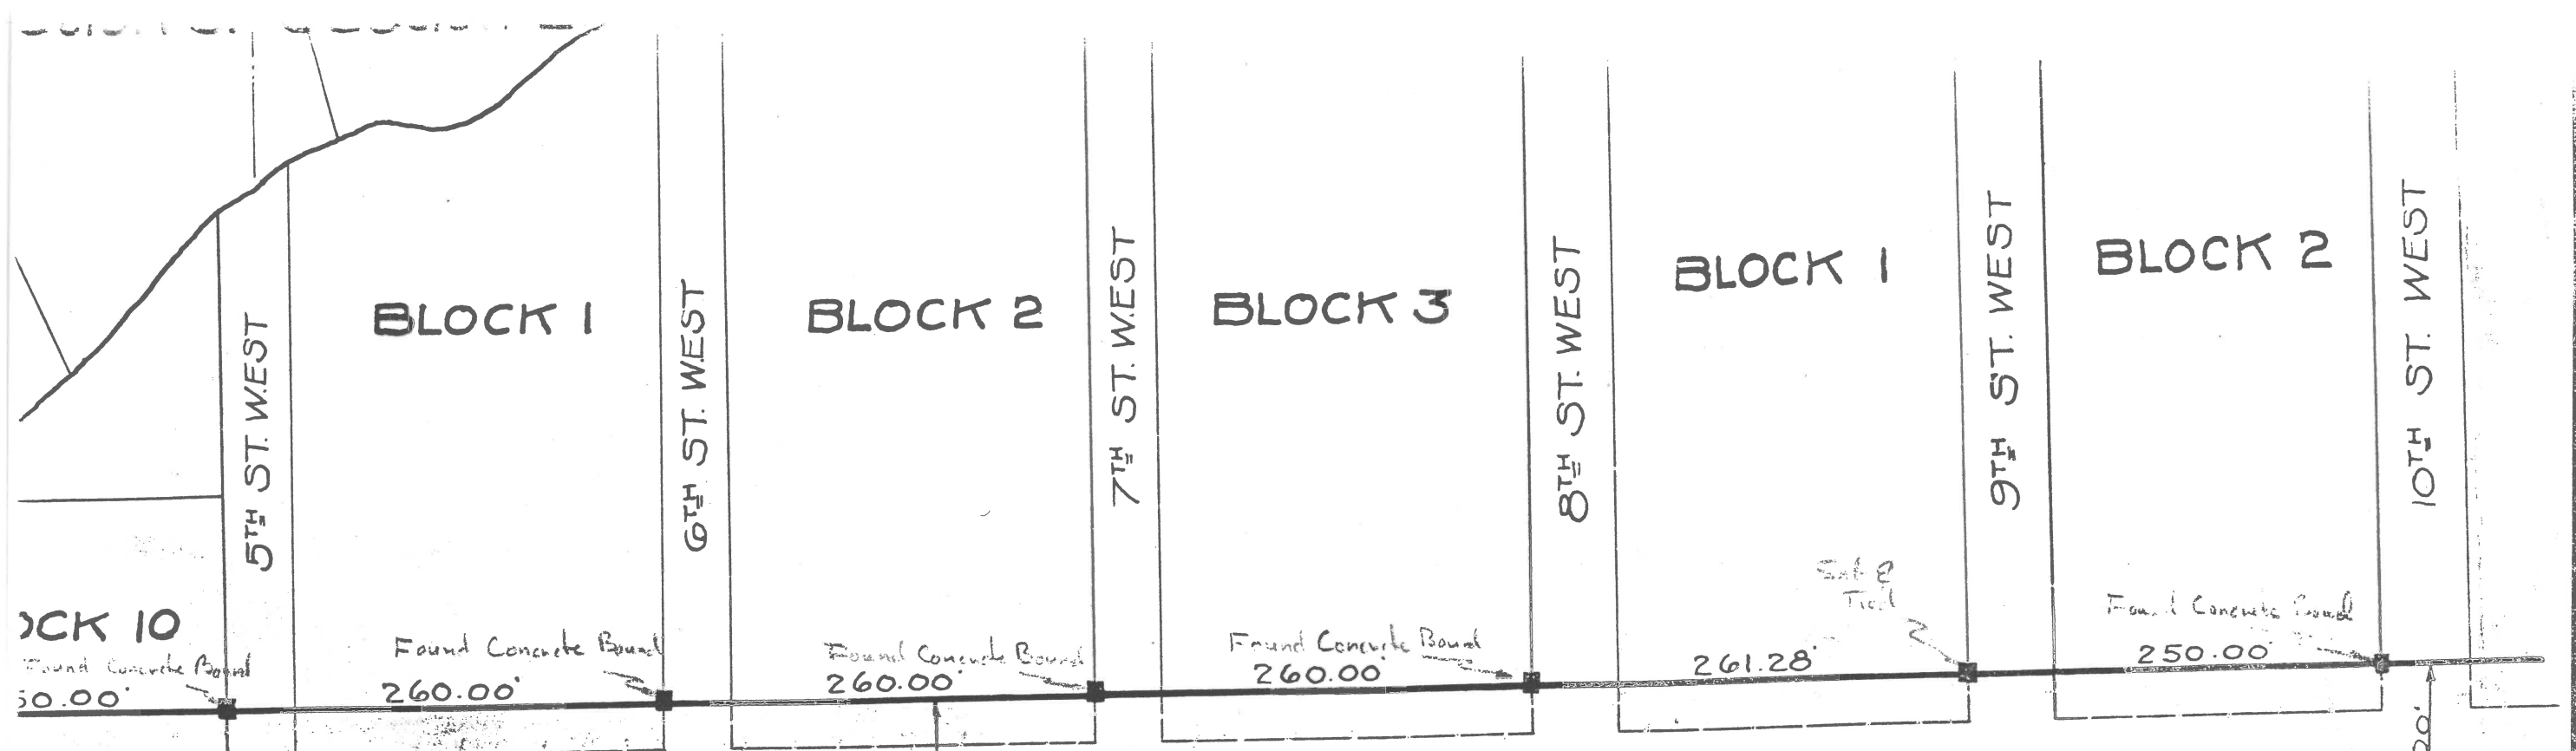

Section 5. Section 2.

Section 2. Section 4.


SCALE OF NEW H

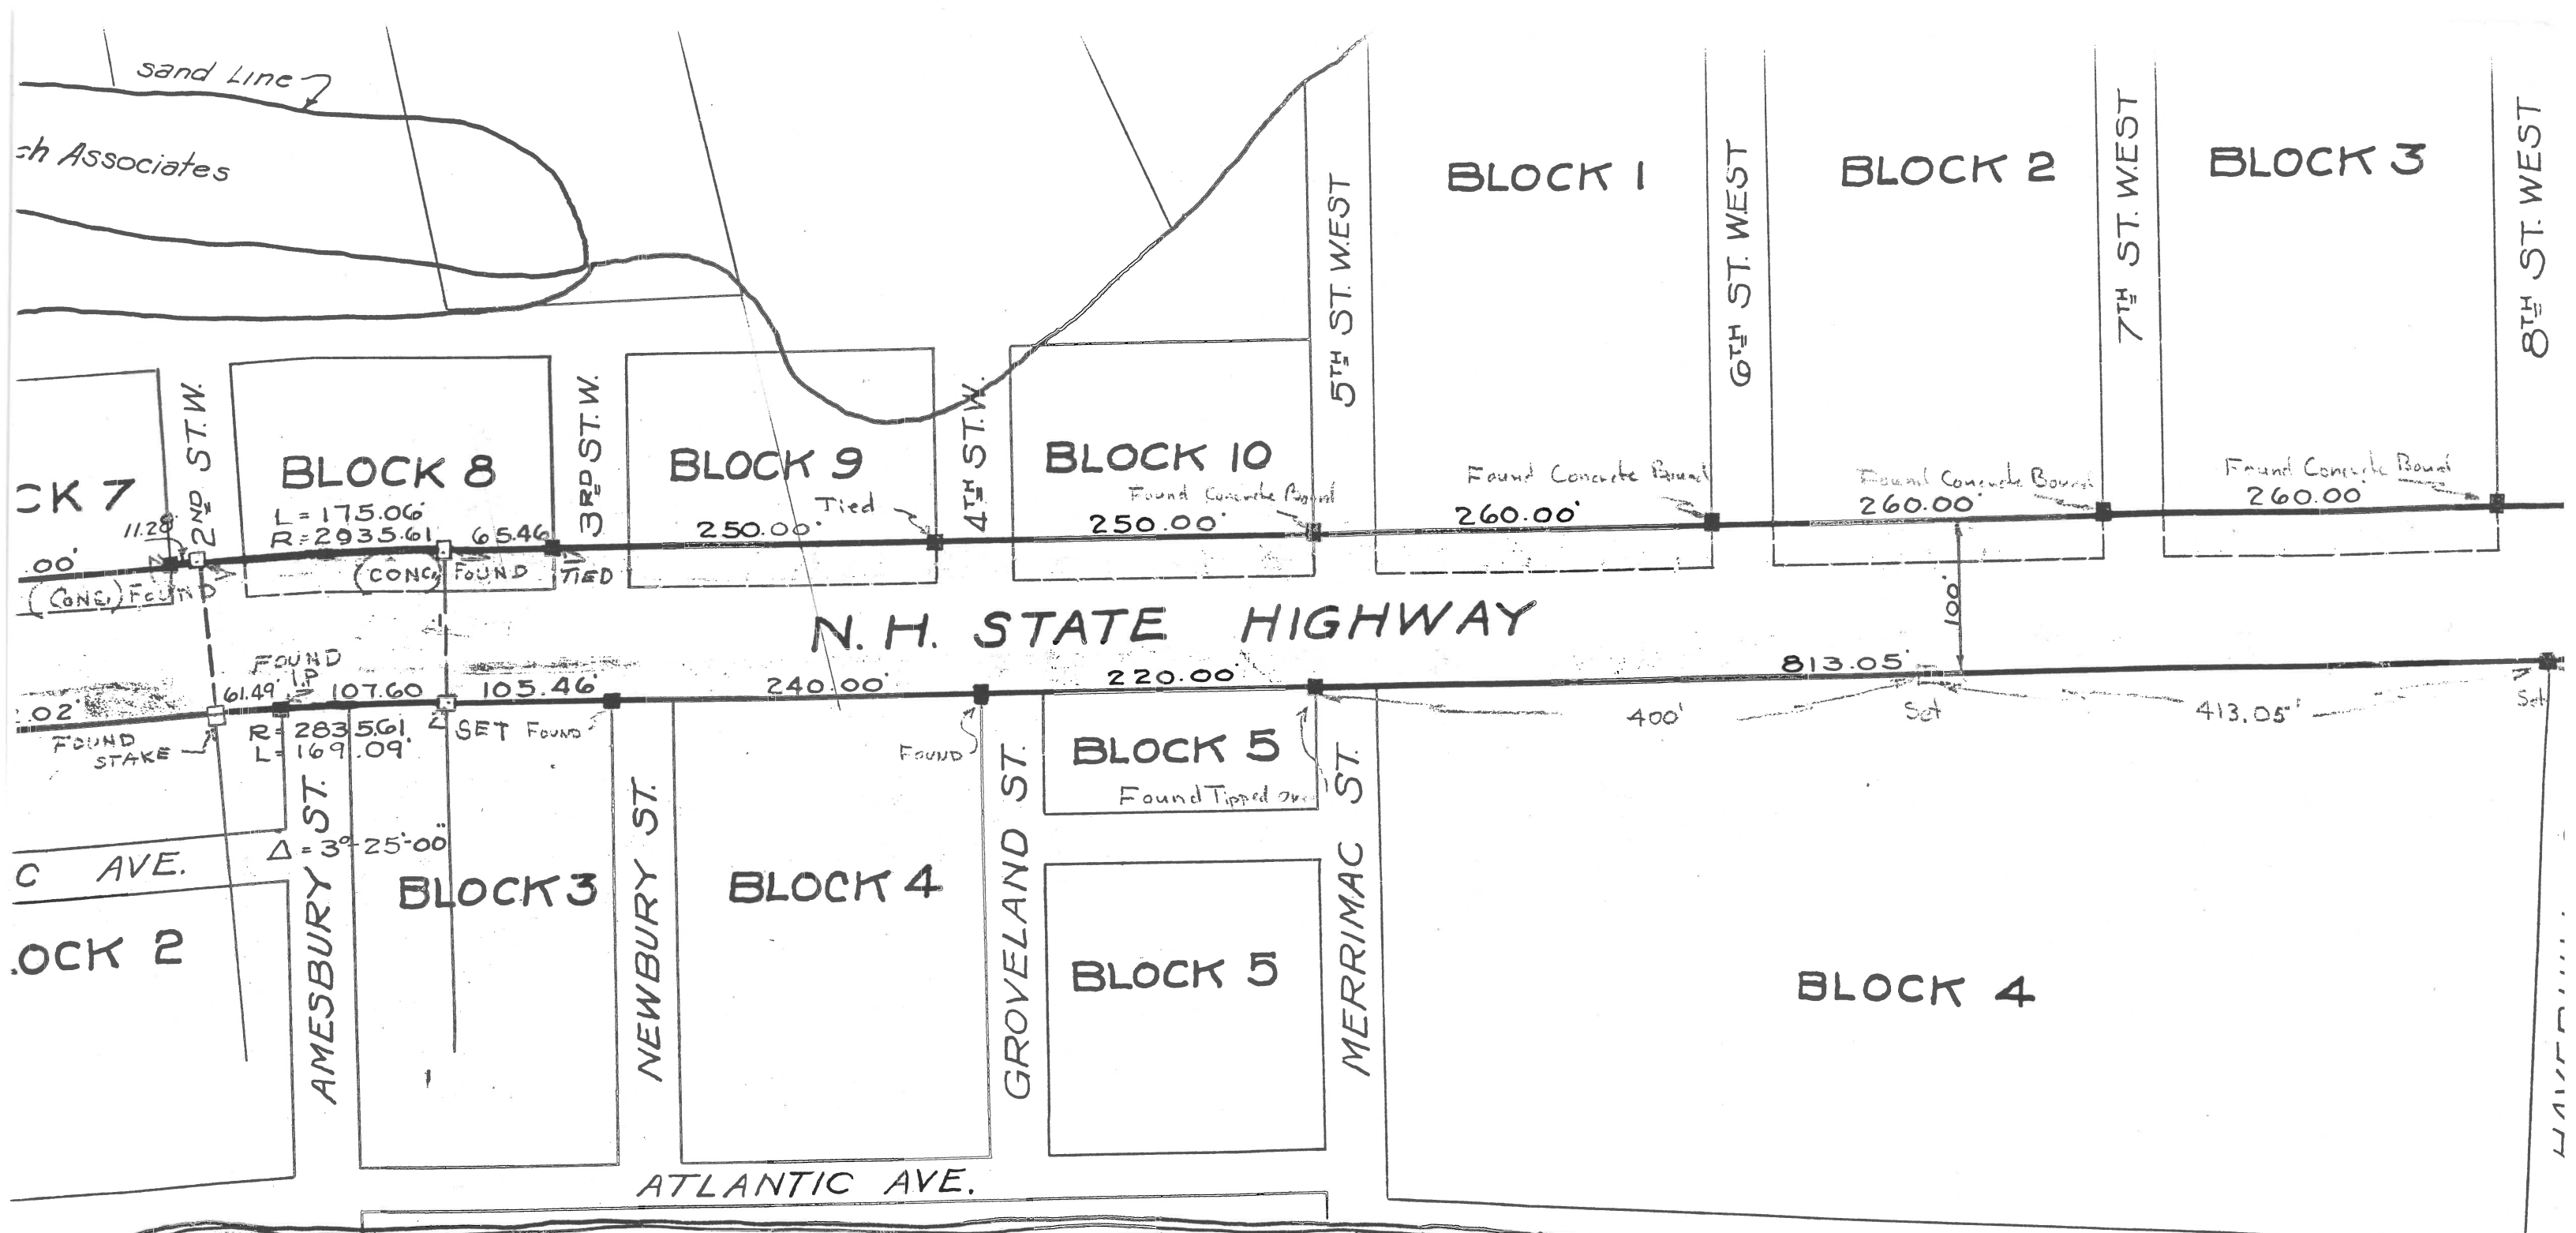

Section 5. Section 2.

Section 2.

482
940-441-442

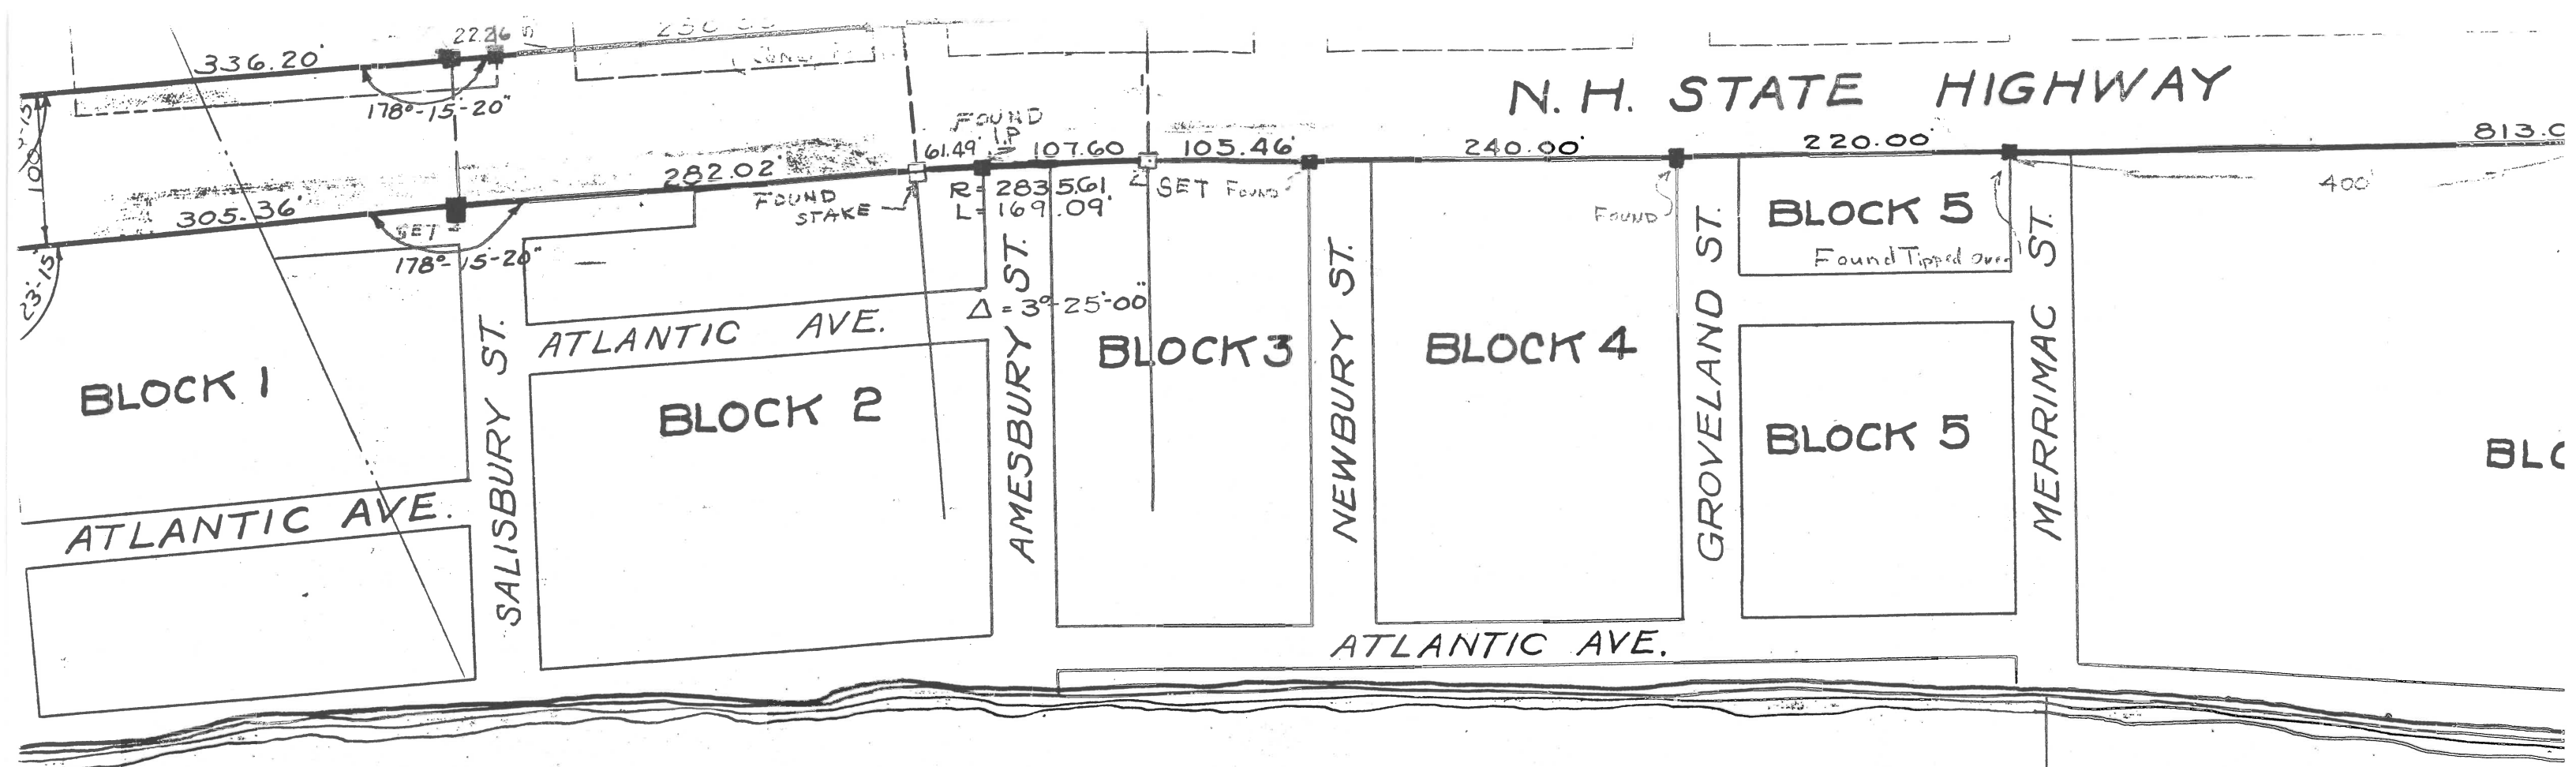

Section 5.

Section 5. Section 2.

Easterly Sideline Deed # 482
Westerly Sideline Deeds # 440-441-442

ATLANTIC OCEAN

NOTE:
[Symbol] New Hamp.
[Symbol] Point of

220.00

813.05

400

Set

413.05

Set

Set

GROVELAND ST.

BLOCK 5

Found Tipped Over

MERRIMAC ST.

BLOCK 5

BLOCK 4

HAVERHILL ST.

BLOCK 5

ATLANTIC AVENUE

Section 5.

Section 2.

Section 2.

Section 4.

NOTE:




- New Hampshire State Highway Bound.
- Point of Curvature

STATE OF NEW HAMPSHIRE
HIGHWAY DEPARTMENT

TOWNS SALISBURY
PROJECT RIGHT
LOCATION ROUTE
ROAD OCEAN

SURVEYED BY R.H.R.
DRAWN " R.H.R.
TRACED " H.J.A.
CHECKED " "

SHEET 1 OF 3

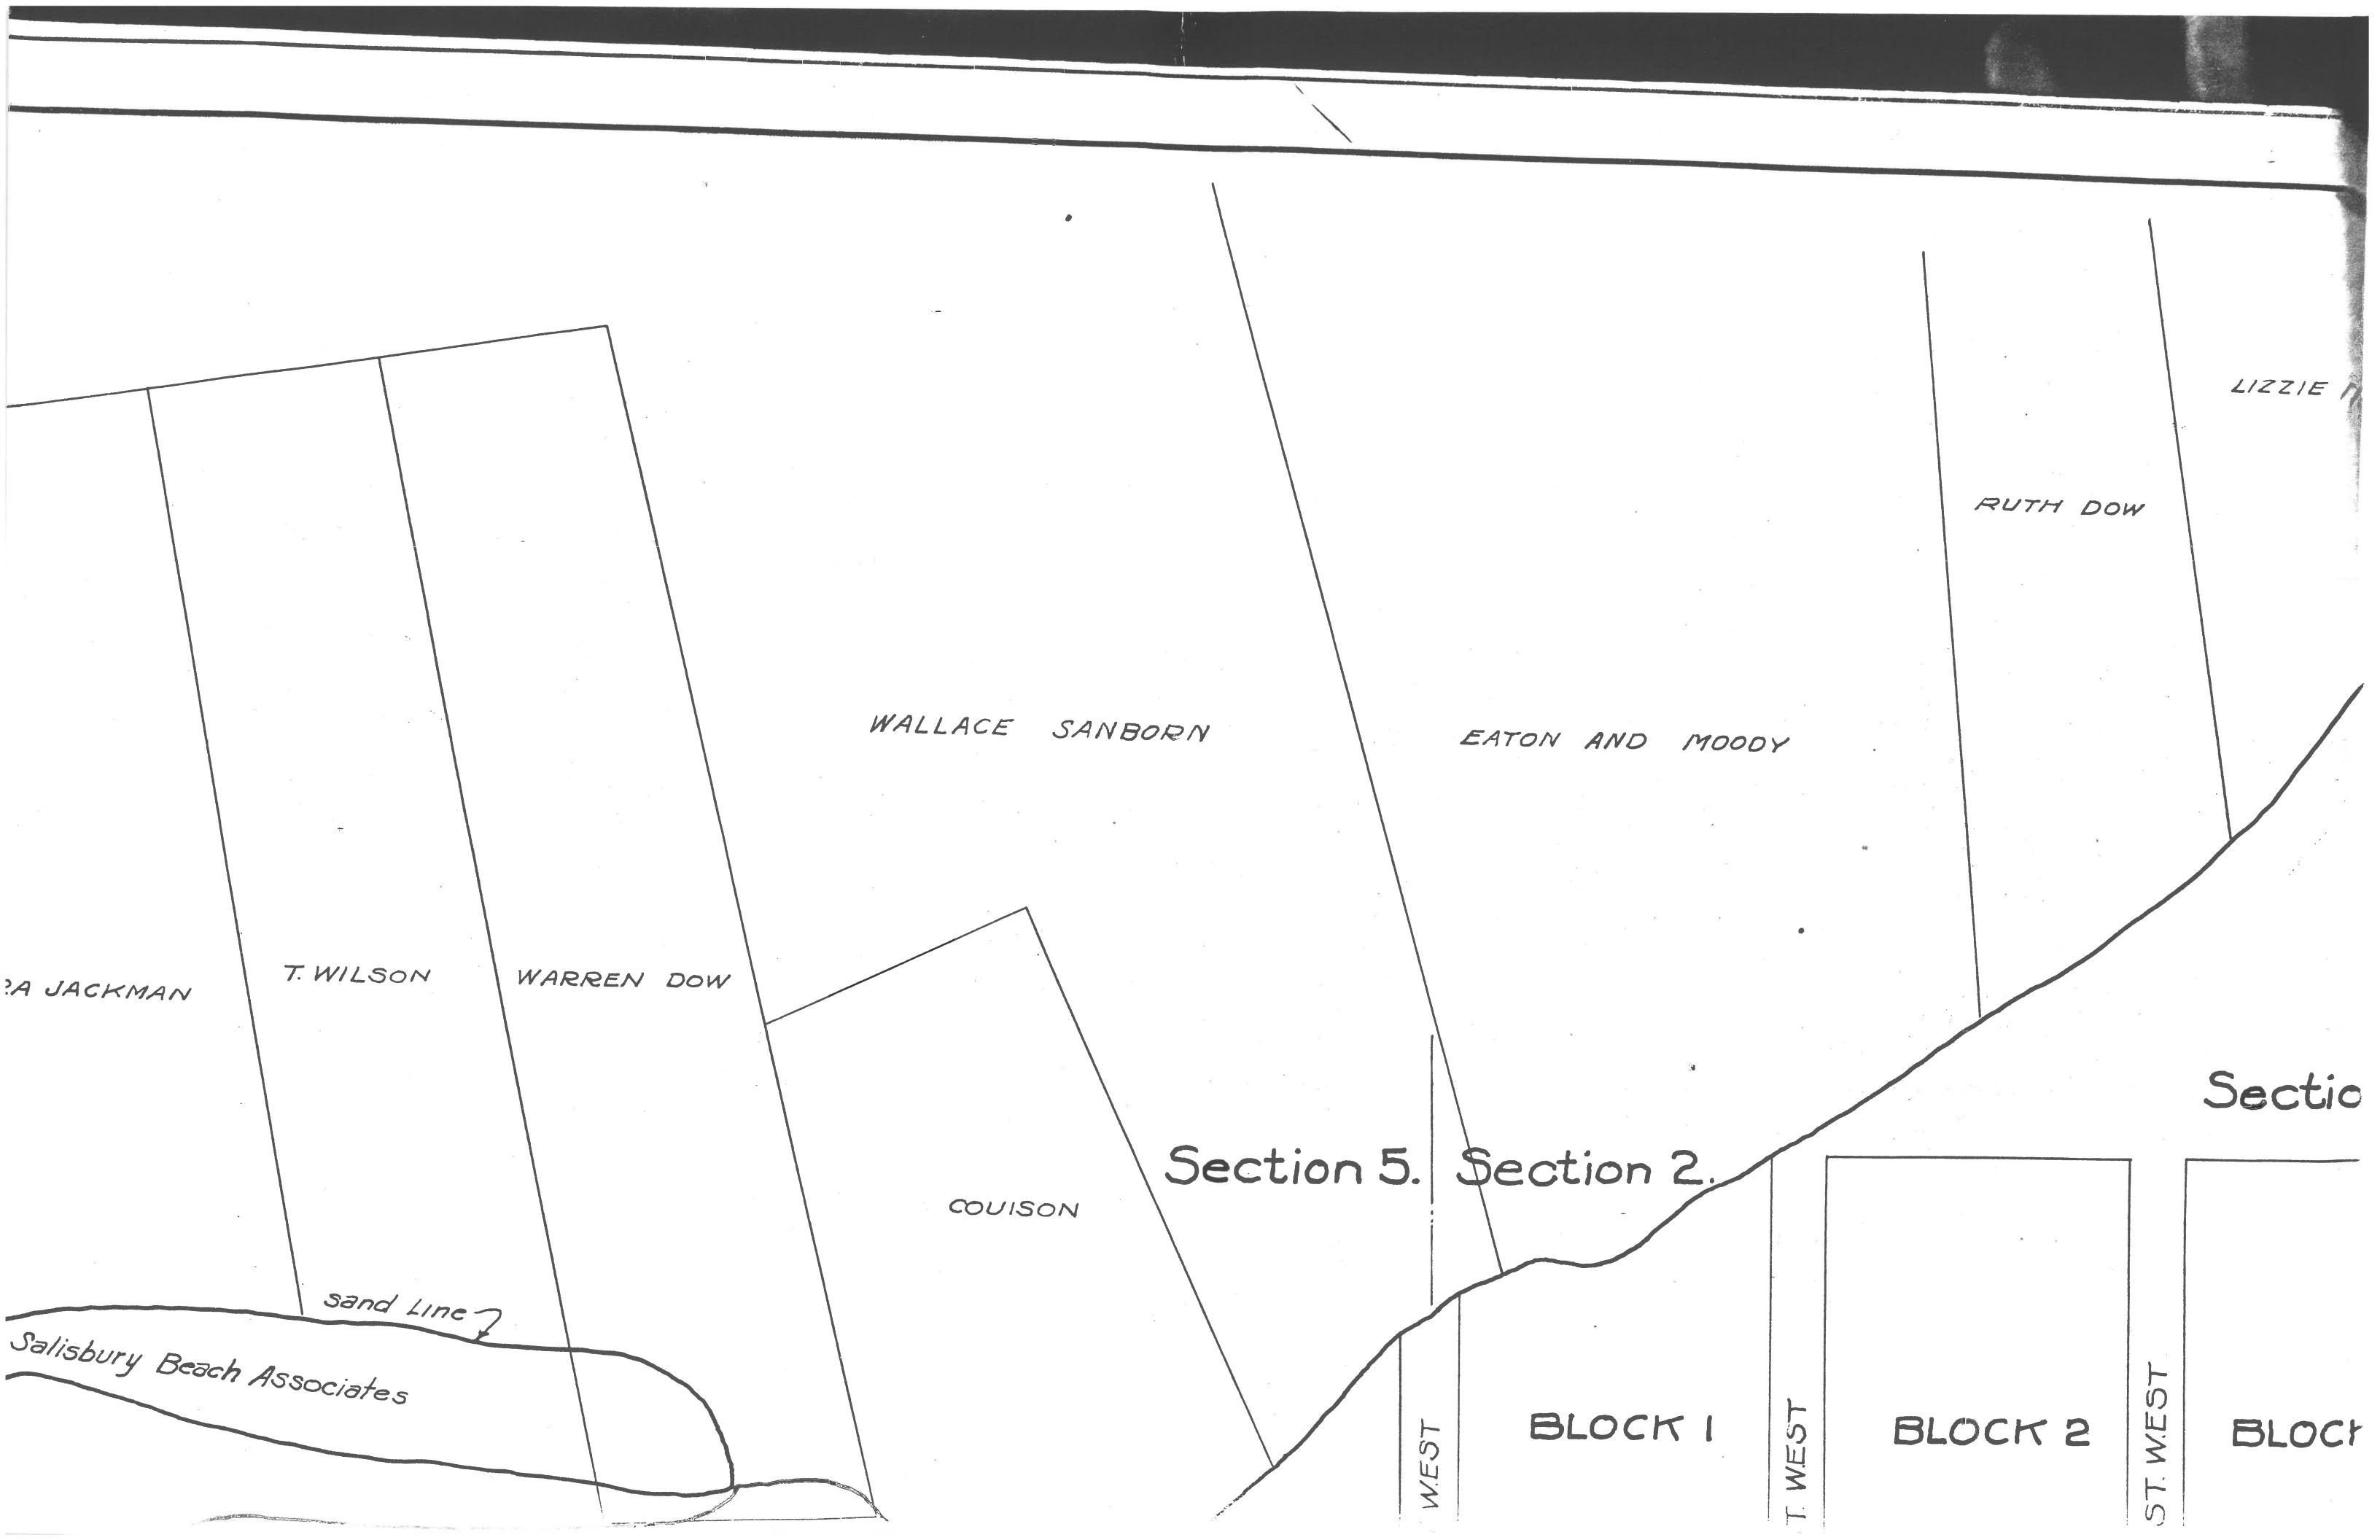

LIZZIE

RUTH DOW

WALLACE SANBORN

EATON AND MOODY

PA JACKMAN

T. WILSON

WARREN DOW

COUISON

Section 5. Section 2.

Section

sand line

Salisbury Beach Associates

WEST

BLOCK 1

T. WEST

BLOCK 2

ST. WEST

BLOCK

NEW HAMPSHIRE
MASSACHUSETTS

SEABROOK

COMMONWEALTH OF
MASS.
and STATE of NEW HAMPSHIRE

MAJOR'S ROCK

NUTTING

FROM

HEIRS OF EZRA JACKMAN

T. WILSON


WARREN DOW

ROCK

sand line

Salisbury Beach Associates

FED. ROAD DIST. No.	4
9	N.

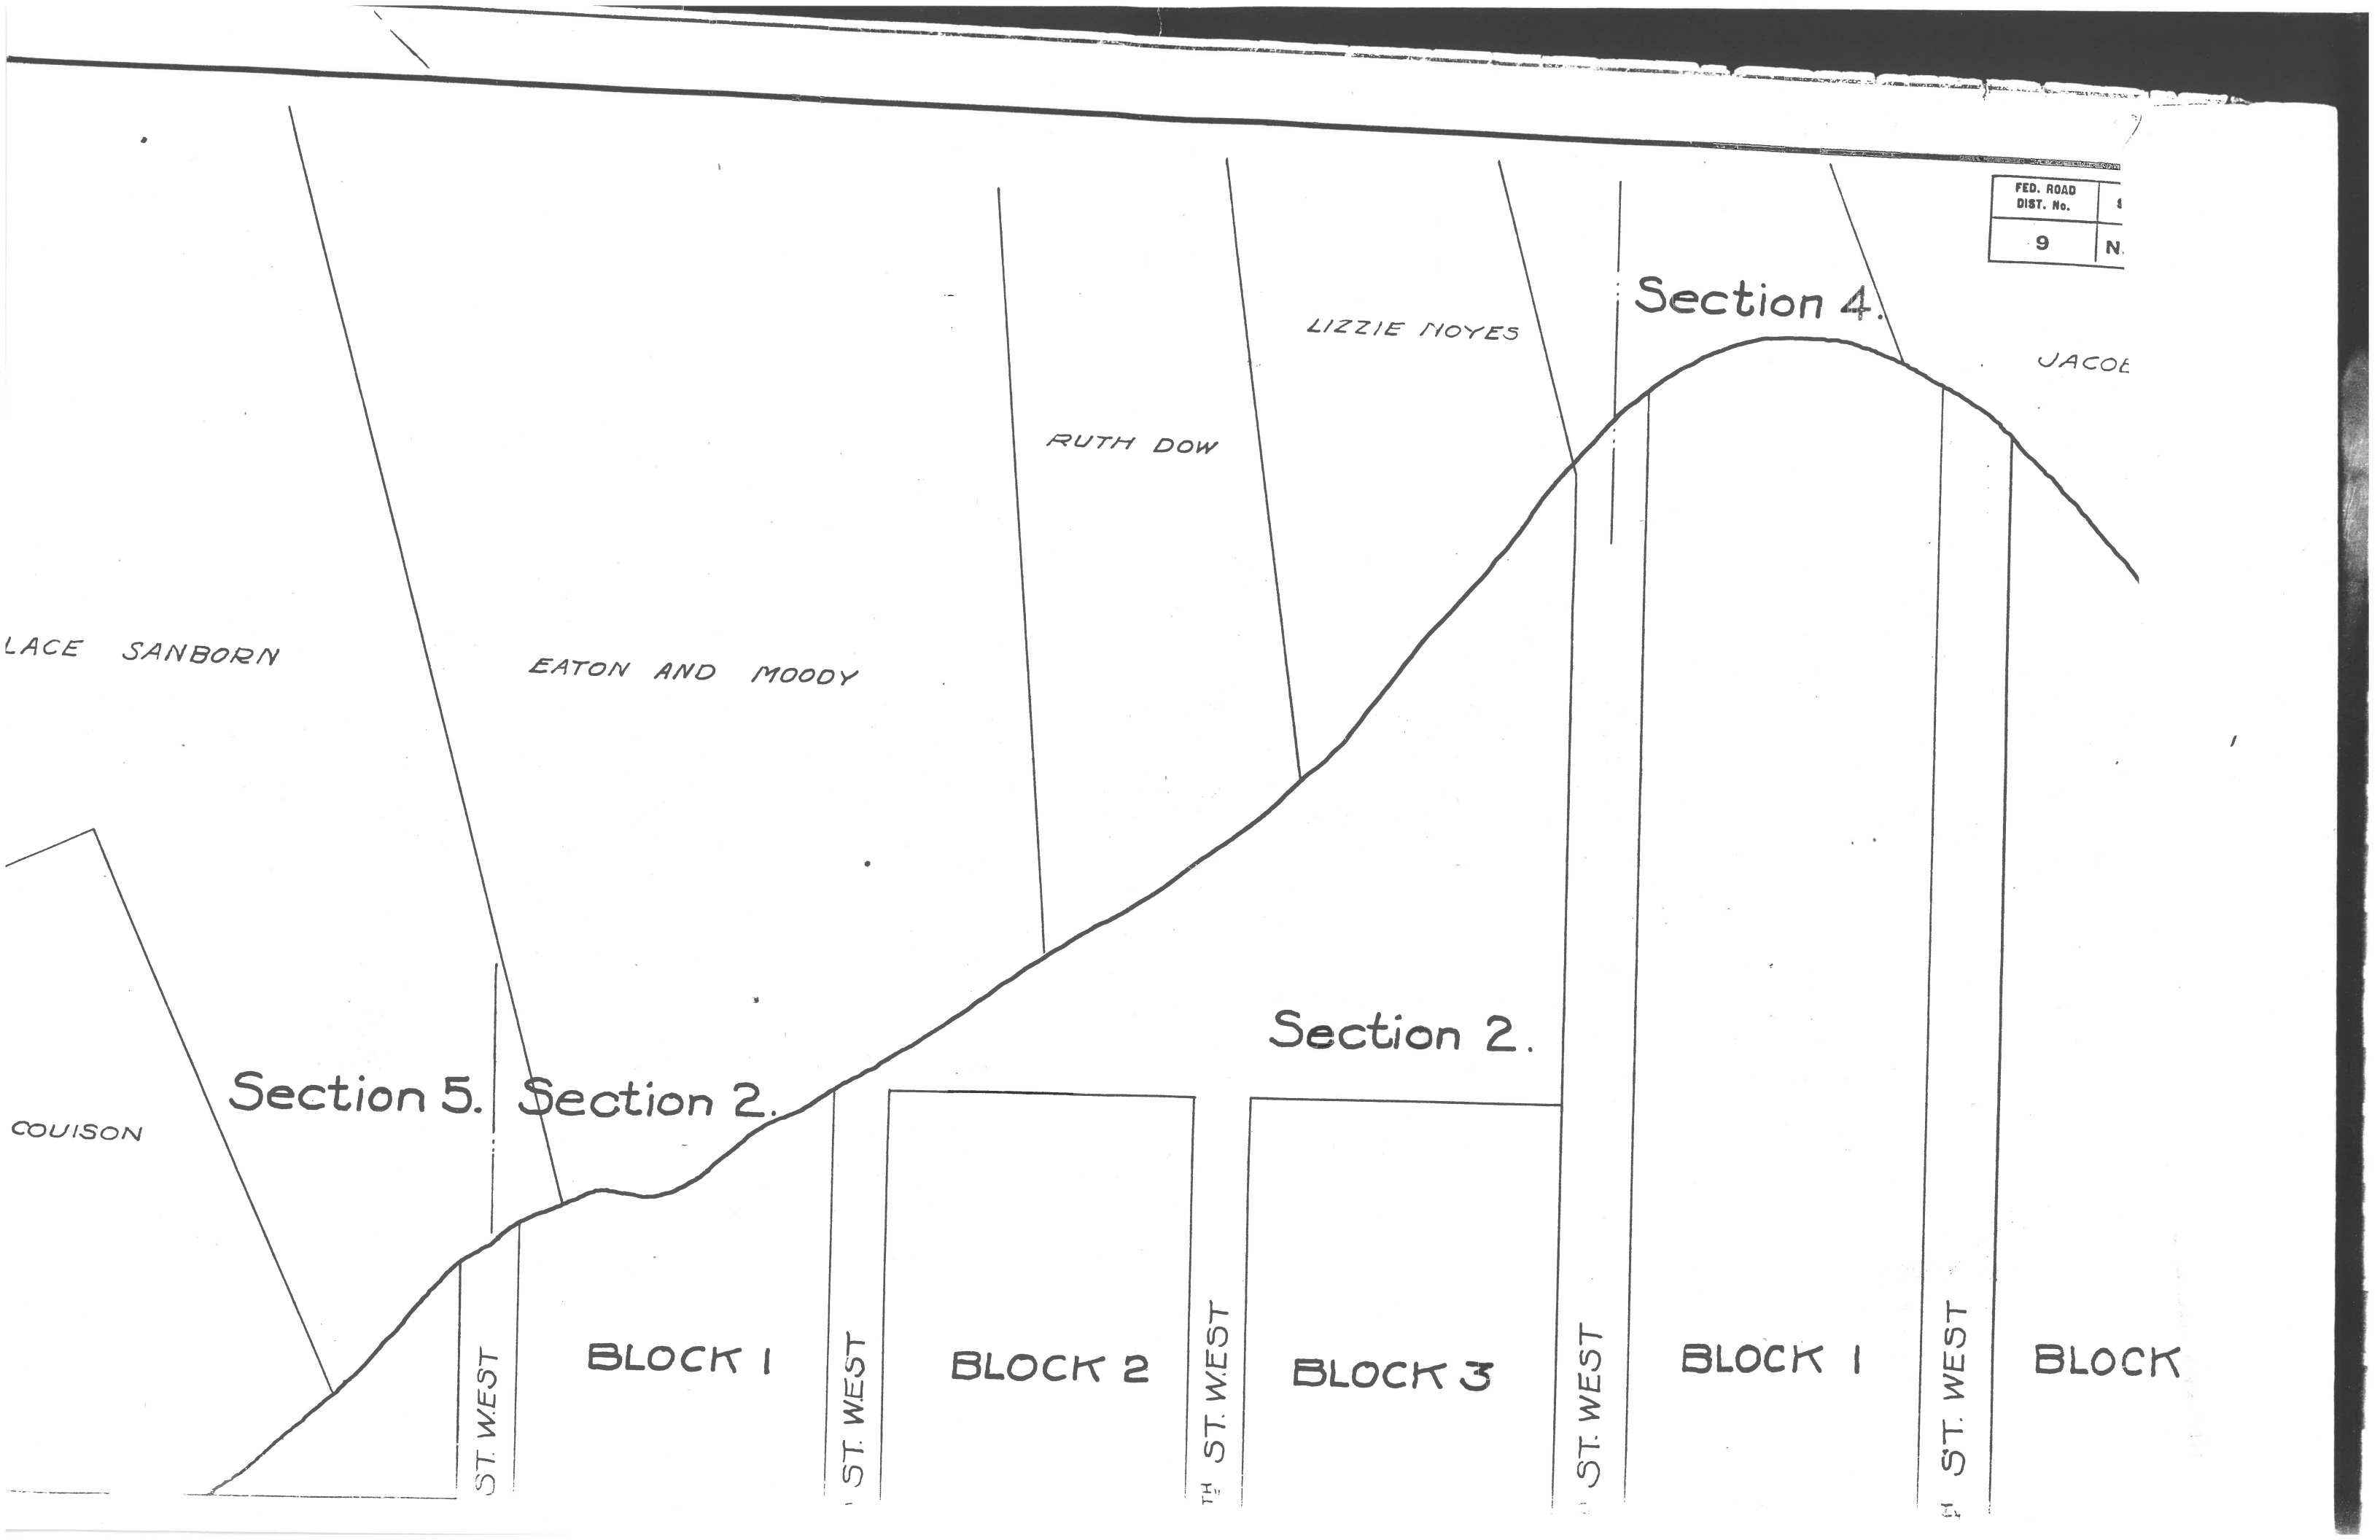

Section 5. Section 2.

Section 2.

Section 4.

BLOCK 1

BLOCK 2

BLOCK 3

BLOCK 1

BLOCK

LIZZIE NOYES

RUTH DOW

JACOE

EATON AND MOODY

LACE SANBORN

COULSON

ST. WEST

ST. WEST

TH ST. WEST

ST. WEST

ST. WEST